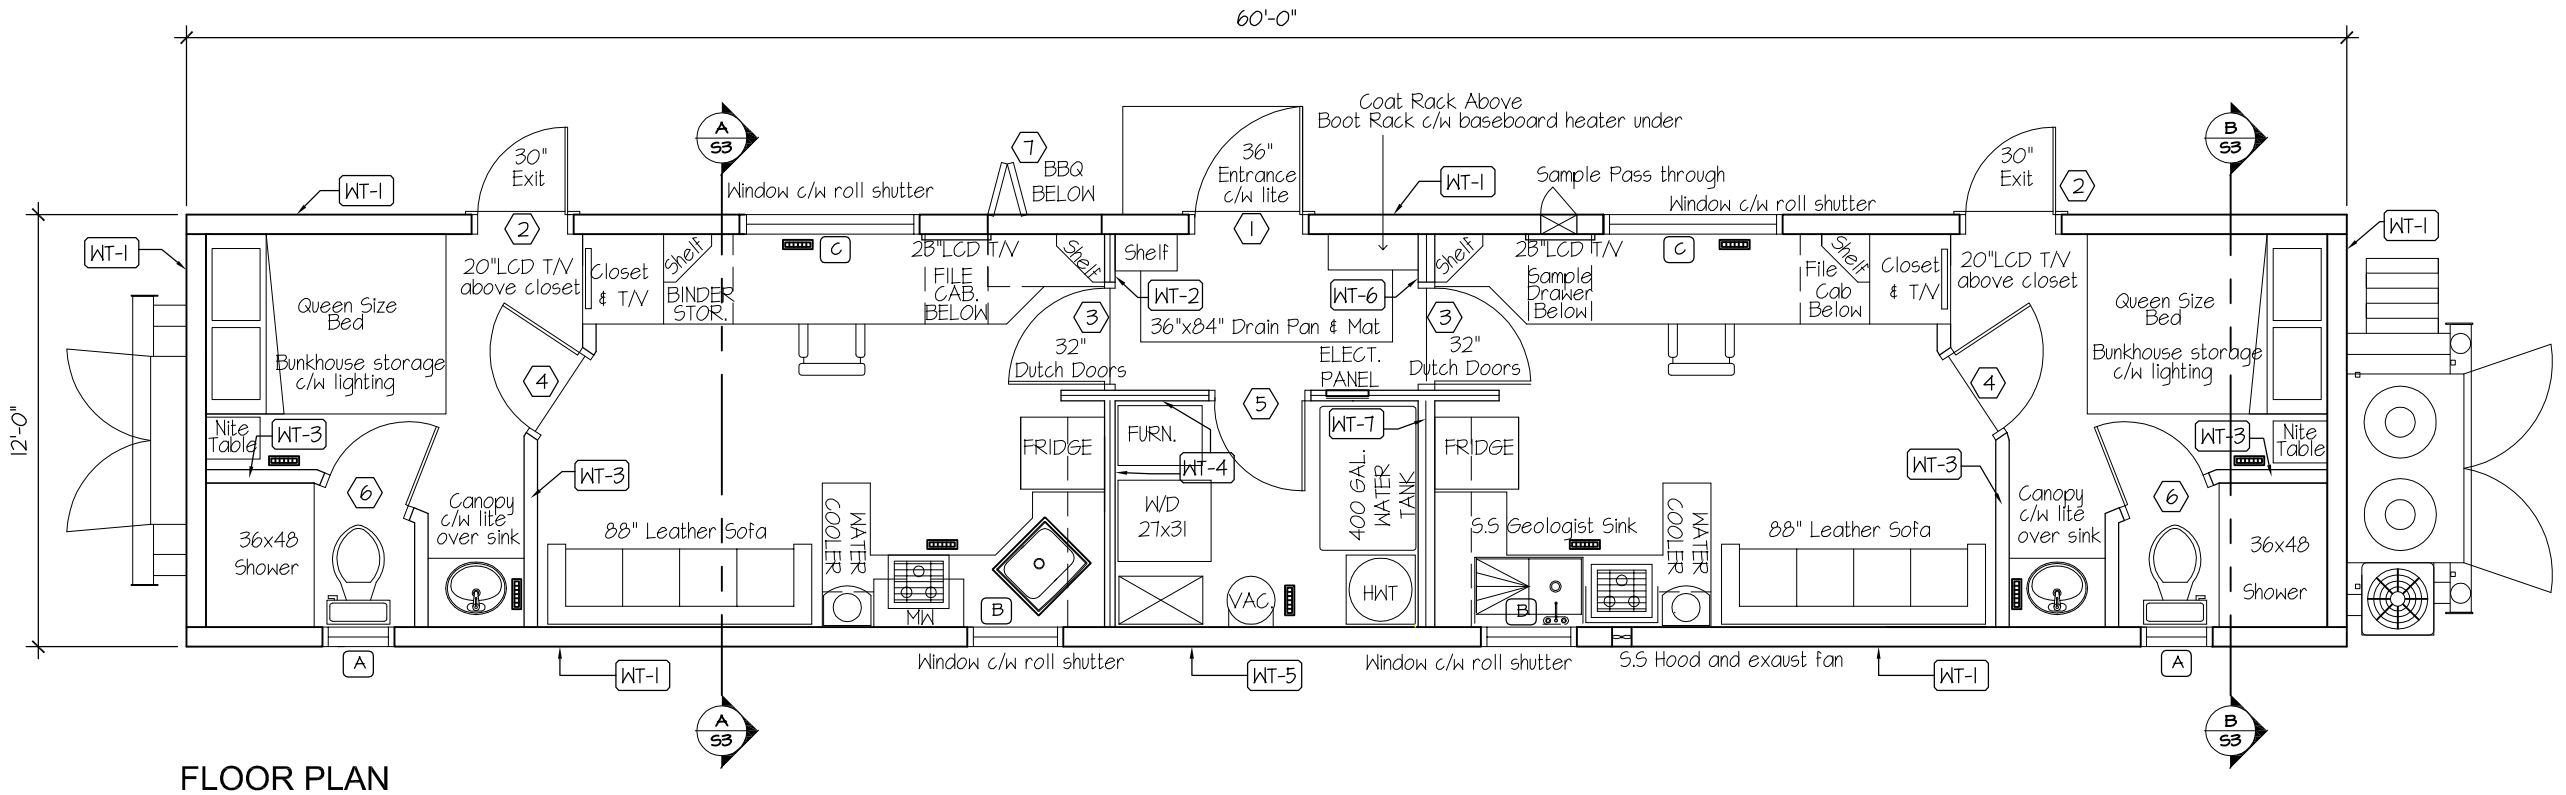

FLOOR PLAN

SCALE: 3/16" = 1'-0"

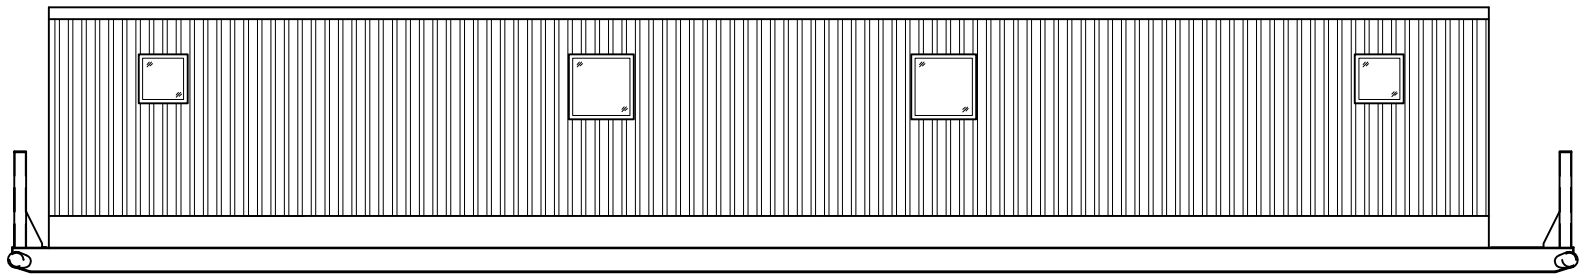

FRONT ELEVATION

SCALE: 1/8" = 1'-0"

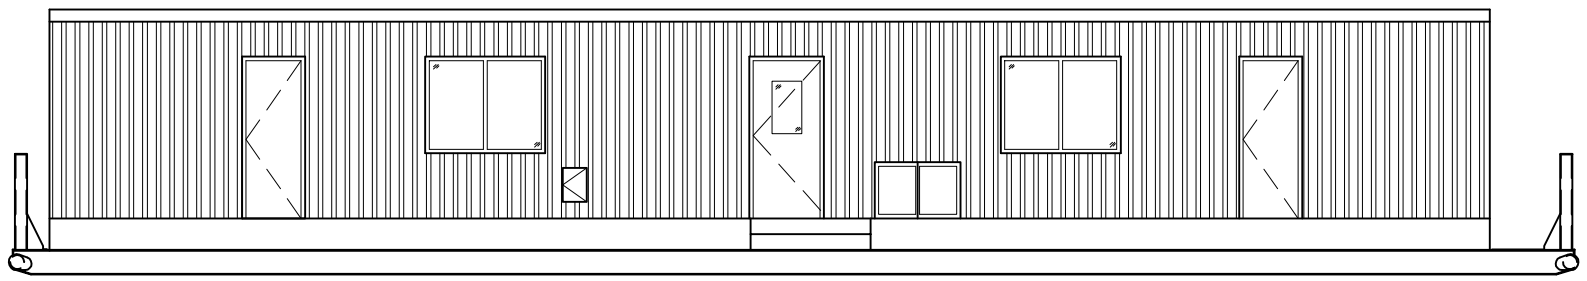

BACK ELEVATION

SCALE: 1/8" = 1'-0"

WALL TYPE SCHEDULE (WT-?)

SYMBOL	CONSTRUCTION **B/S - BOTH SIDES**
WT-1	METAL CLADDING 30LB BUILDING PAPER 6 1/2" SIP WALL 1/2" PREFINISHED G.W.B.
WT-2	1/2" PREFINISHED G.W.B. B/S 2x4 STUDS @ 16" o.c. F.G. BATT INSULATION (SOUND)
WT-3	1/2" PREFINISHED G.W.B. B/S 2x4 STUDS @ 16" o.c.
WT-4	5/8" TYPE-X PREFINISHED G.W.B. (MECH RM.) 2x4 STUDS @ 16" o.c. F.G. BATT INSULATION (SOUND) 1/2" PREFINISHED G.W.B. (ENTRY)
WT-5	METAL CLADDING 30LB BUILDING PAPER 6 1/2" SIP WALL 5/8" TYPE-X PREFINISHED G.W.B. (MECH RM)
WT-6	1/2" PREFINISHED G.W.B. B/S 2x6 STUDS @ 16" o.c. F.G. BATT INSULATION (SOUND)
WT-7	5/8" TYPE-X PREFINISHED G.W.B. (MECH RM.) 2x6 STUDS @ 16" o.c. F.G. BATT INSULATION (SOUND) 1/2" PREFINISHED G.W.B.

WINDOW SCHEDULE

SYMBOL	WIDTH x HEIGHT	ROUGH OPENING	QUANTITY
A	24" x 24"	24 1/2" x 24 1/2"	2
B	32" x 32"	32 1/2" x 32 1/2"	2
C	60" x 48"	60" x 48 1/4"	2

ON KITCHEN PARTITIONS ONLY
PROVIDE 2x4 BLOCKING AT
32", 58" & 80" ABOVE FINISHED FLOOR
DIMIENSIONS ARE TO CENTER

DOOR SCHEDULE

SYMBOL	WIDTH x HEIGHT	PANEL R.O.	TYPE	QUANTITY	NOTES
1	36" x 80"	37 3/8" x 80 3/4"	STEEL INSULATED	1	PUSH BAR & THUMB LATCH PANIC HARDWARE, 20x20 LITE
2	30" x 80"	31 1/2" x 80 3/4"	STEEL INSULATED	2	PUSH BAR PANIC HARDWARE
3	32" x 80"	N/A	SOLID CORE WOOD	2	SPLIT DOOR
4	30" x 80"	N/A	SOLID CORE WOOD	2	
5	30" x 80"	N/A	SOLID CORE WOOD	1	20 min FIRE RESISTANCE RATING, c/w CLOSER
6	28" x 80"	N/A	SOLID CORE WOOD	2	
7	43" x 28"	N/A	PLYWOOD	1	SITE BUILT PLYWOOD CLAD w/ METAL

MODEL # WST-EE
SERIAL #
SERIAL #
SERIAL #
SERIAL #
SERIAL #
SERIAL #

Copyright © 2004, greensmart HOMES INC.

NOTES:
- Verify all dimensions, elevations, and datum; report any errors and/or discrepancies to the designer prior to construction.
- All drawings remain the property of the designer.
- This design and drawing may not be reproduced without permission of the designer.
- Do not scale drawings.
- This drawing supersedes previous issues.

PRIME:

greensmart HOMES INC.
Sustainable Housing

CONSULTANT:

Buildtech Resources Ltd.
P.O. Box 78064
6655 178 St.
Edmonton, AB.
T5T 6A1
P: (780) 951-9449
F: (780) 455-3393
buildtech@primus.ca

CONSULTANT:

REVISIONS

DATE	DESCRIPTION	BY

DRAWING REFERENCE SYMBOLS:

- 1 / A.1 — DETAIL NUMBER REFERENCE / DRAWING NUMBER WHERE LOCATED
- 1 / A.1 — SECTION DETAIL REFERENCE / DRAWING NUMBER WHERE LOCATED
- A / A.1 — BUILDING SECTION REFERENCE / DRAWING NUMBER WHERE LOCATED
- A / A.1 — DRAWING NUMBER / DRAWING NUMBER WHERE LOCATED

MODEL:

ENGINEER/GEOLOGIST
12'-0" x 60'-0"

PROJECT: (name,legal description)

GSM Eng/Geo

TITLE:

FLOOR PLAN, SCHEDULES & ELEVATIONS

SCALE:	AS NOTED
JOB NO.:	Engineer/Geologist
DRAWN:	AM
DATE:	JUNE 11, 2007

SHEET: S2

Copyright © 2004, greensmart HOMES INC.

2872 Falaise Ave. SW (Building H2 Currie Barracks) <> Calgary AB, T3E 7J2
T: 403.240.7427 <> www.greensmarthomes.com <> F: 403.228.5848